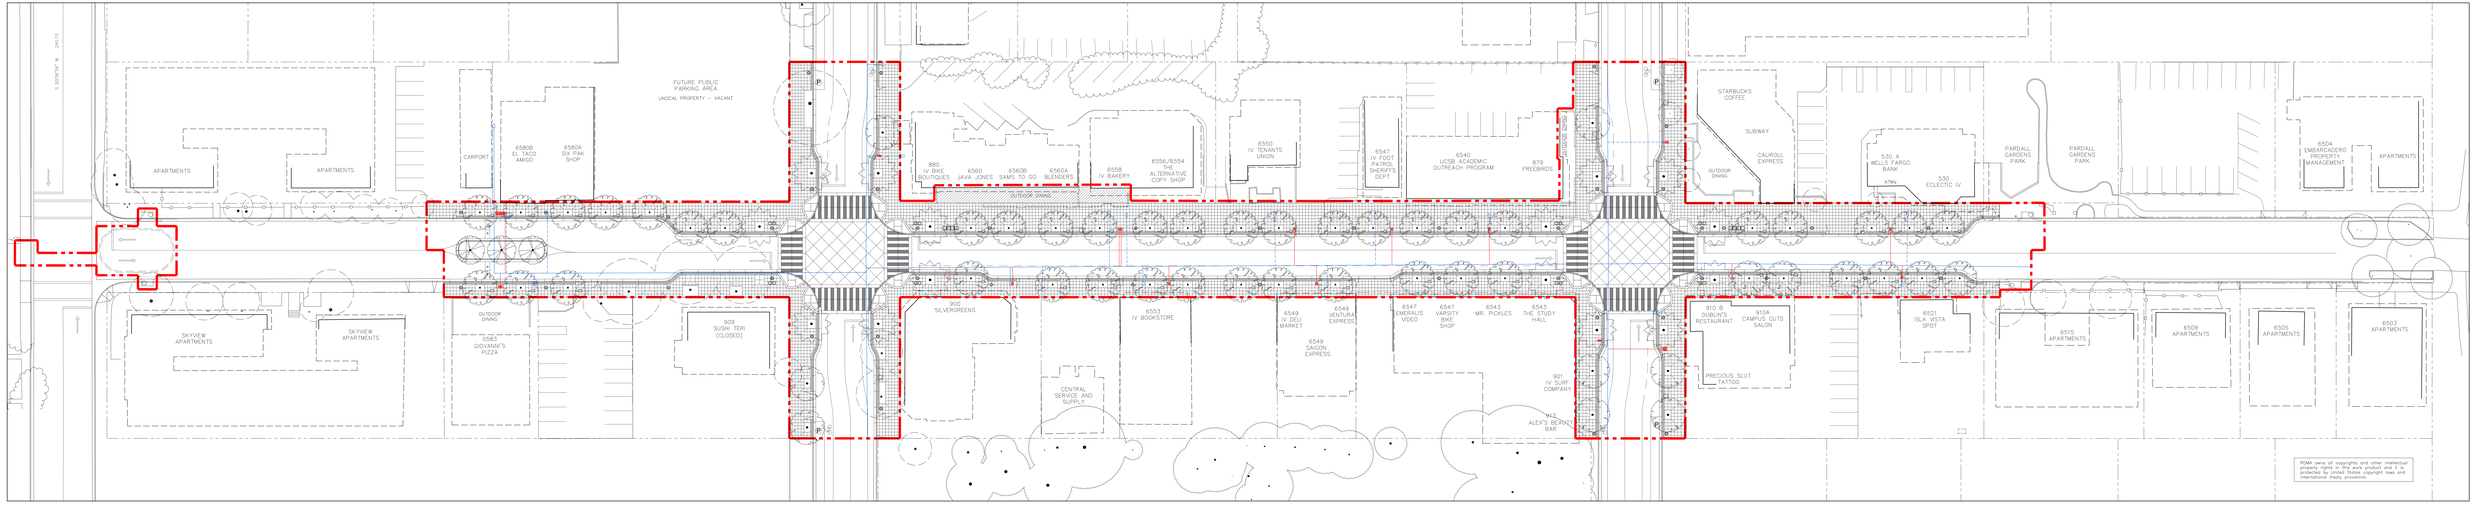

0 20 40 60 ft

Proposed Revised Base with Realignments

Pardall Road Enhancement Project

Prepared for Santa Barbara County Redevelopment Agency by ROMA Design Group in association with Penfield and Smith

MARCH 27, 2008

SYMBOLS AND LEGEND

- (E) WATER METER TO REMAIN
- (E) WATER METER TO BE RELOCATED (DASHED)
- PROPOSED (N) LOCATION OF (E) WATER METER

NOTE:
PARDALL ROAD IS NOT INTENDED TO ALLOW TRUCKS AND SERVICE VEHICLES TO BACK INTO THE EMBARCADERO DEL MAR AND DEL NORTE INTERSECTIONS; THEREFORE, SERVICE VEHICLE ACCESS MUST BE LIMITED ACCORDINGLY.

IN PROGRESS DRAFT - FOR INTERNAL REVIEW ONLY
NOT FOR CONSTRUCTION