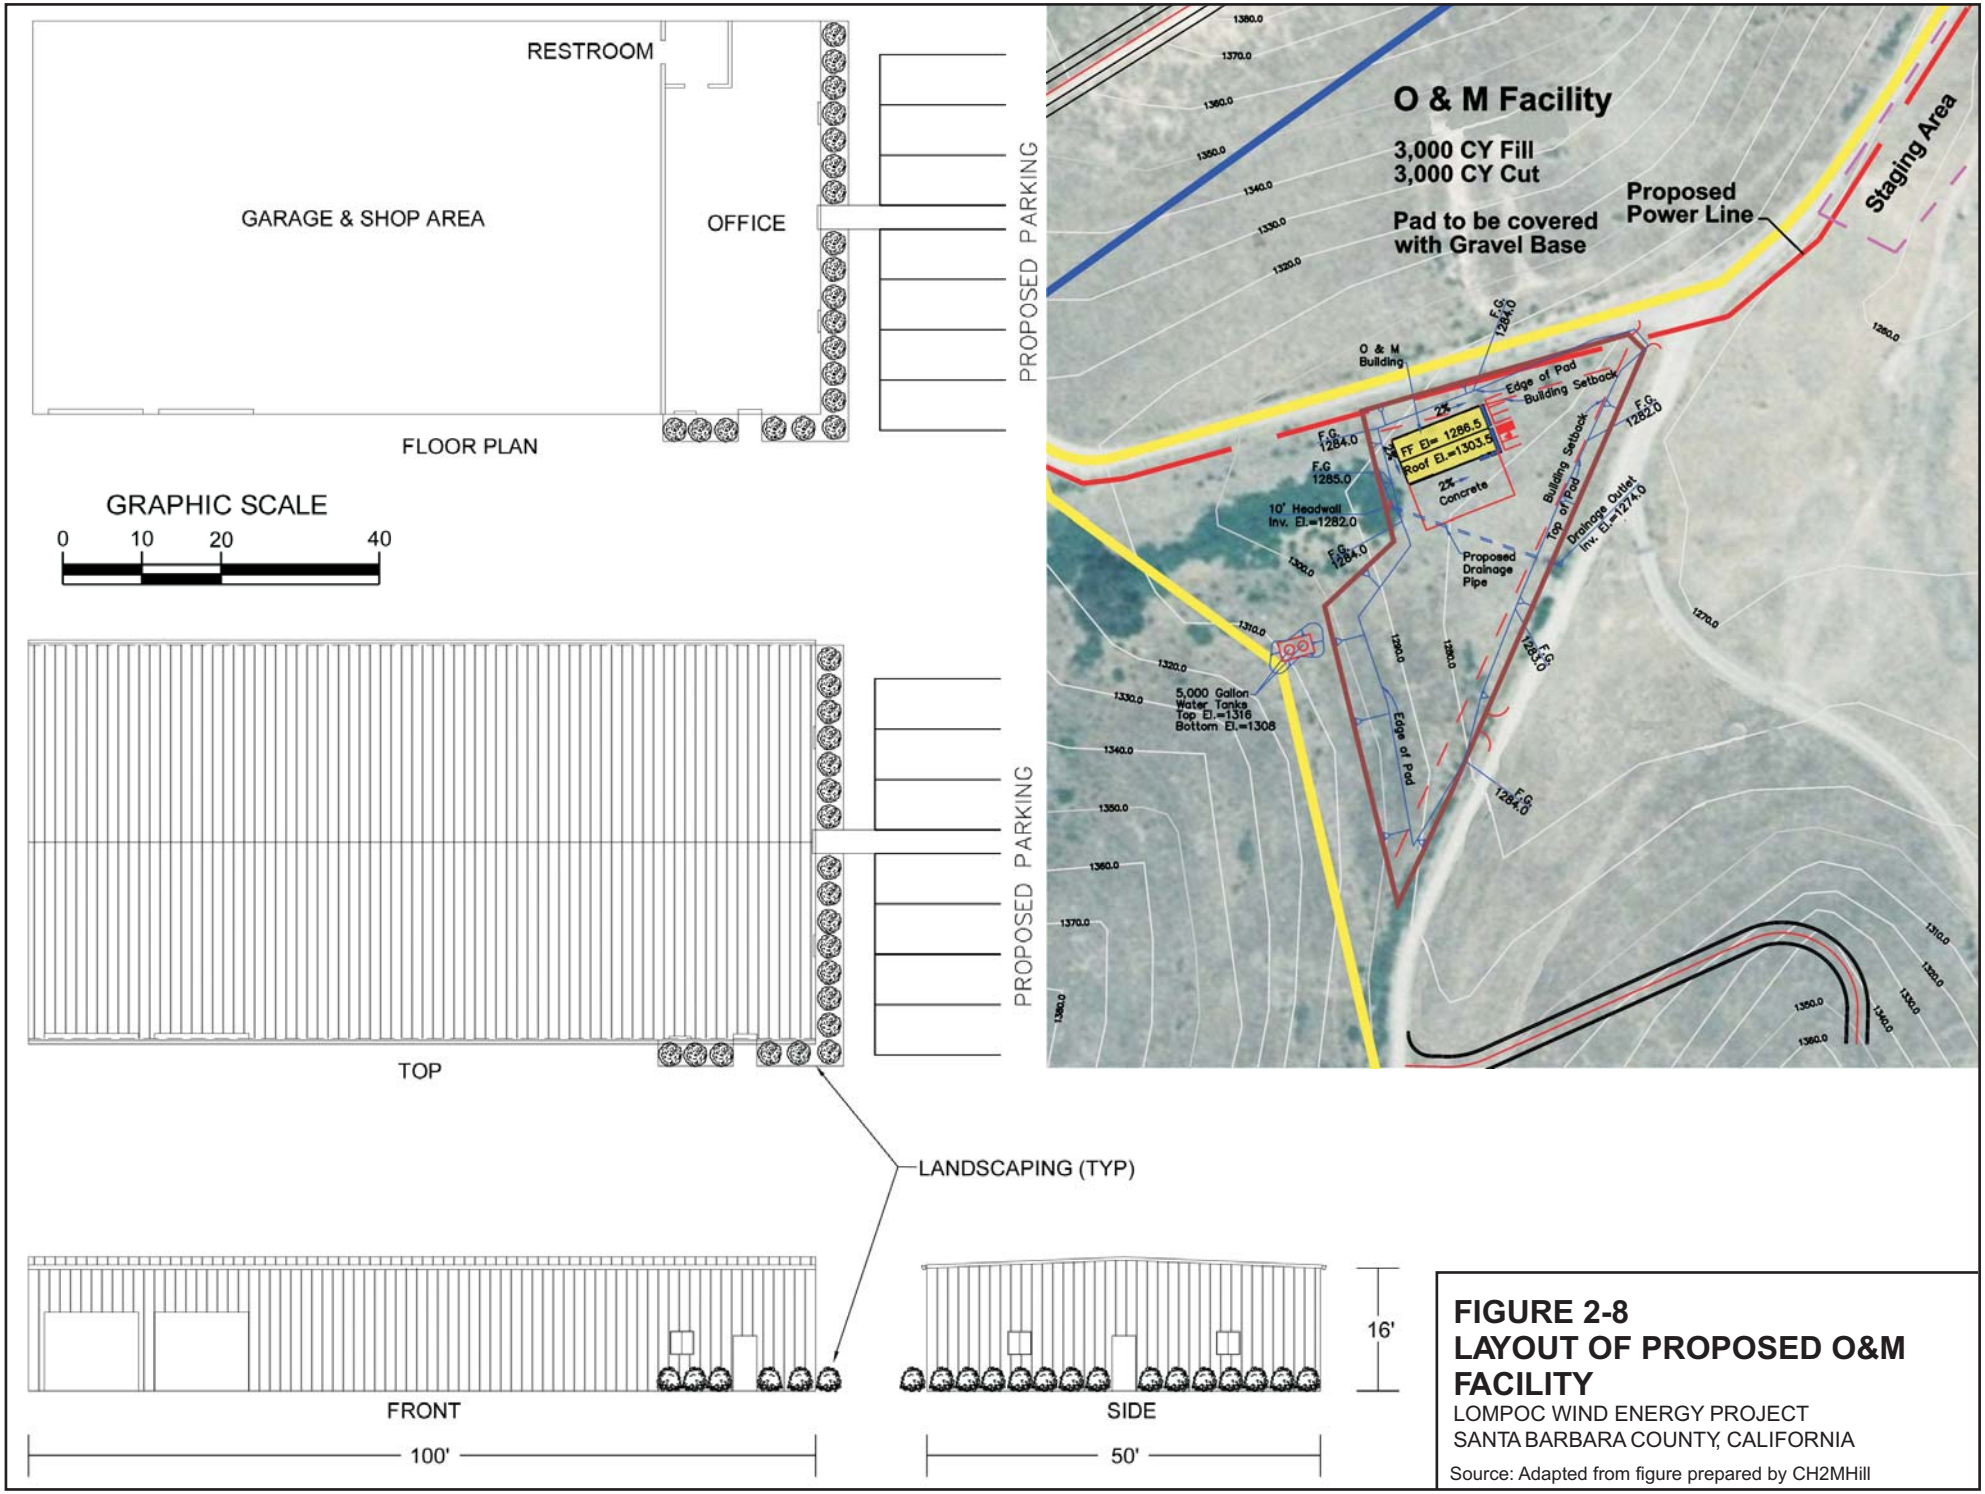

FIGURE 2-8
LAYOUT OF PROPOSED O&M FACILITY
LOMPOC WIND ENERGY PROJECT
SANTA BARBARA COUNTY, CALIFORNIA

Source: Adapted from figure prepared by CH2MHill