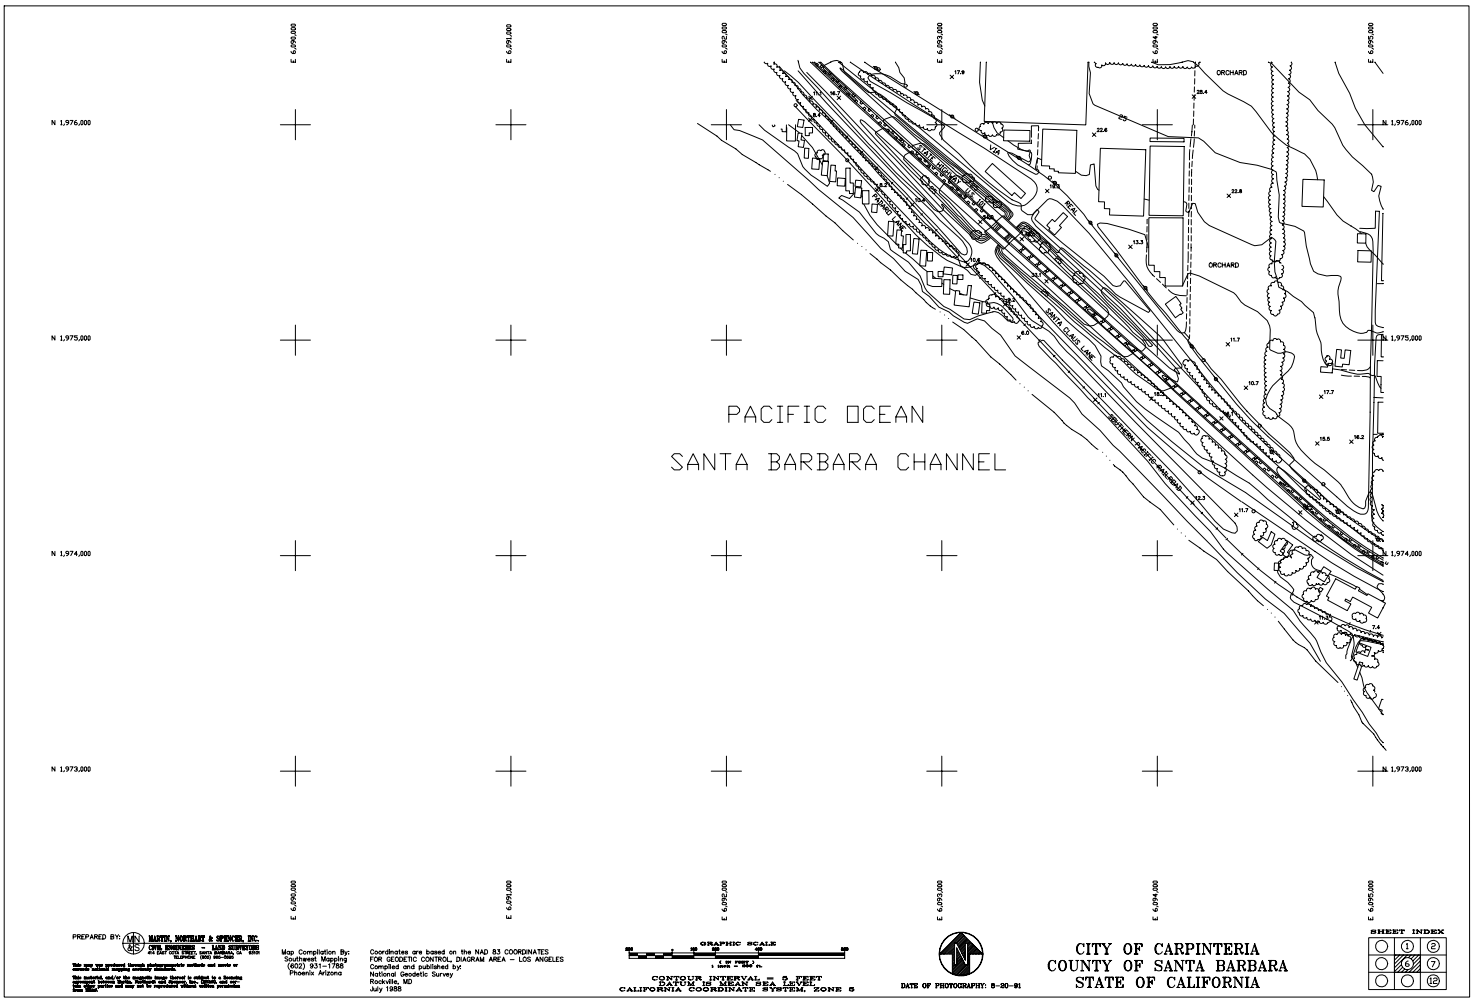

PREPARED BY: MARTIN, NORTHART & SPENCER, INC.
CIVIL ENGINEERS — LAND SURVEYORS
24 EAST CARRILLO STREET SANTA BARBARA, CALIFORNIA 93101 (805) 962-7679

This map was produced through photogrammetric methods and meets or exceeds the U.S. National Mapping Accuracy Standards.

The materials and/or the supports shown thereon is verified to be a durable permanent medium for the intended use thereof. No liability will be assumed for any other use and not to represent values unless otherwise noted.

Map Compilation By:
Southwest Mapping
(602) 931-1788
Phoenix Arizona

Coordinates are based on the NAD 83 COORDINATES FOR GEODETIC CONTROL, DIAGRAM AREA — LOS ANGELES
Compiled and published by:
National Geodetic Survey
Rockville, MD
July 1988

GRAPHIC SCALE
50 0 50 100 150 200
1 IN. = 100 FT.

CONTOUR INTERVAL = 5 FEET
DATUM IS MEAN SEA LEVEL
CALIFORNIA COORDINATE SYSTEM, ZONE 5

DATE OF PHOTOGRAPHY: 5-20-91

CITY OF CARPINTERIA
COUNTY OF SANTA BARBARA
STATE OF CALIFORNIA

SHEET INDEX

	1	2
	6	7
		12